


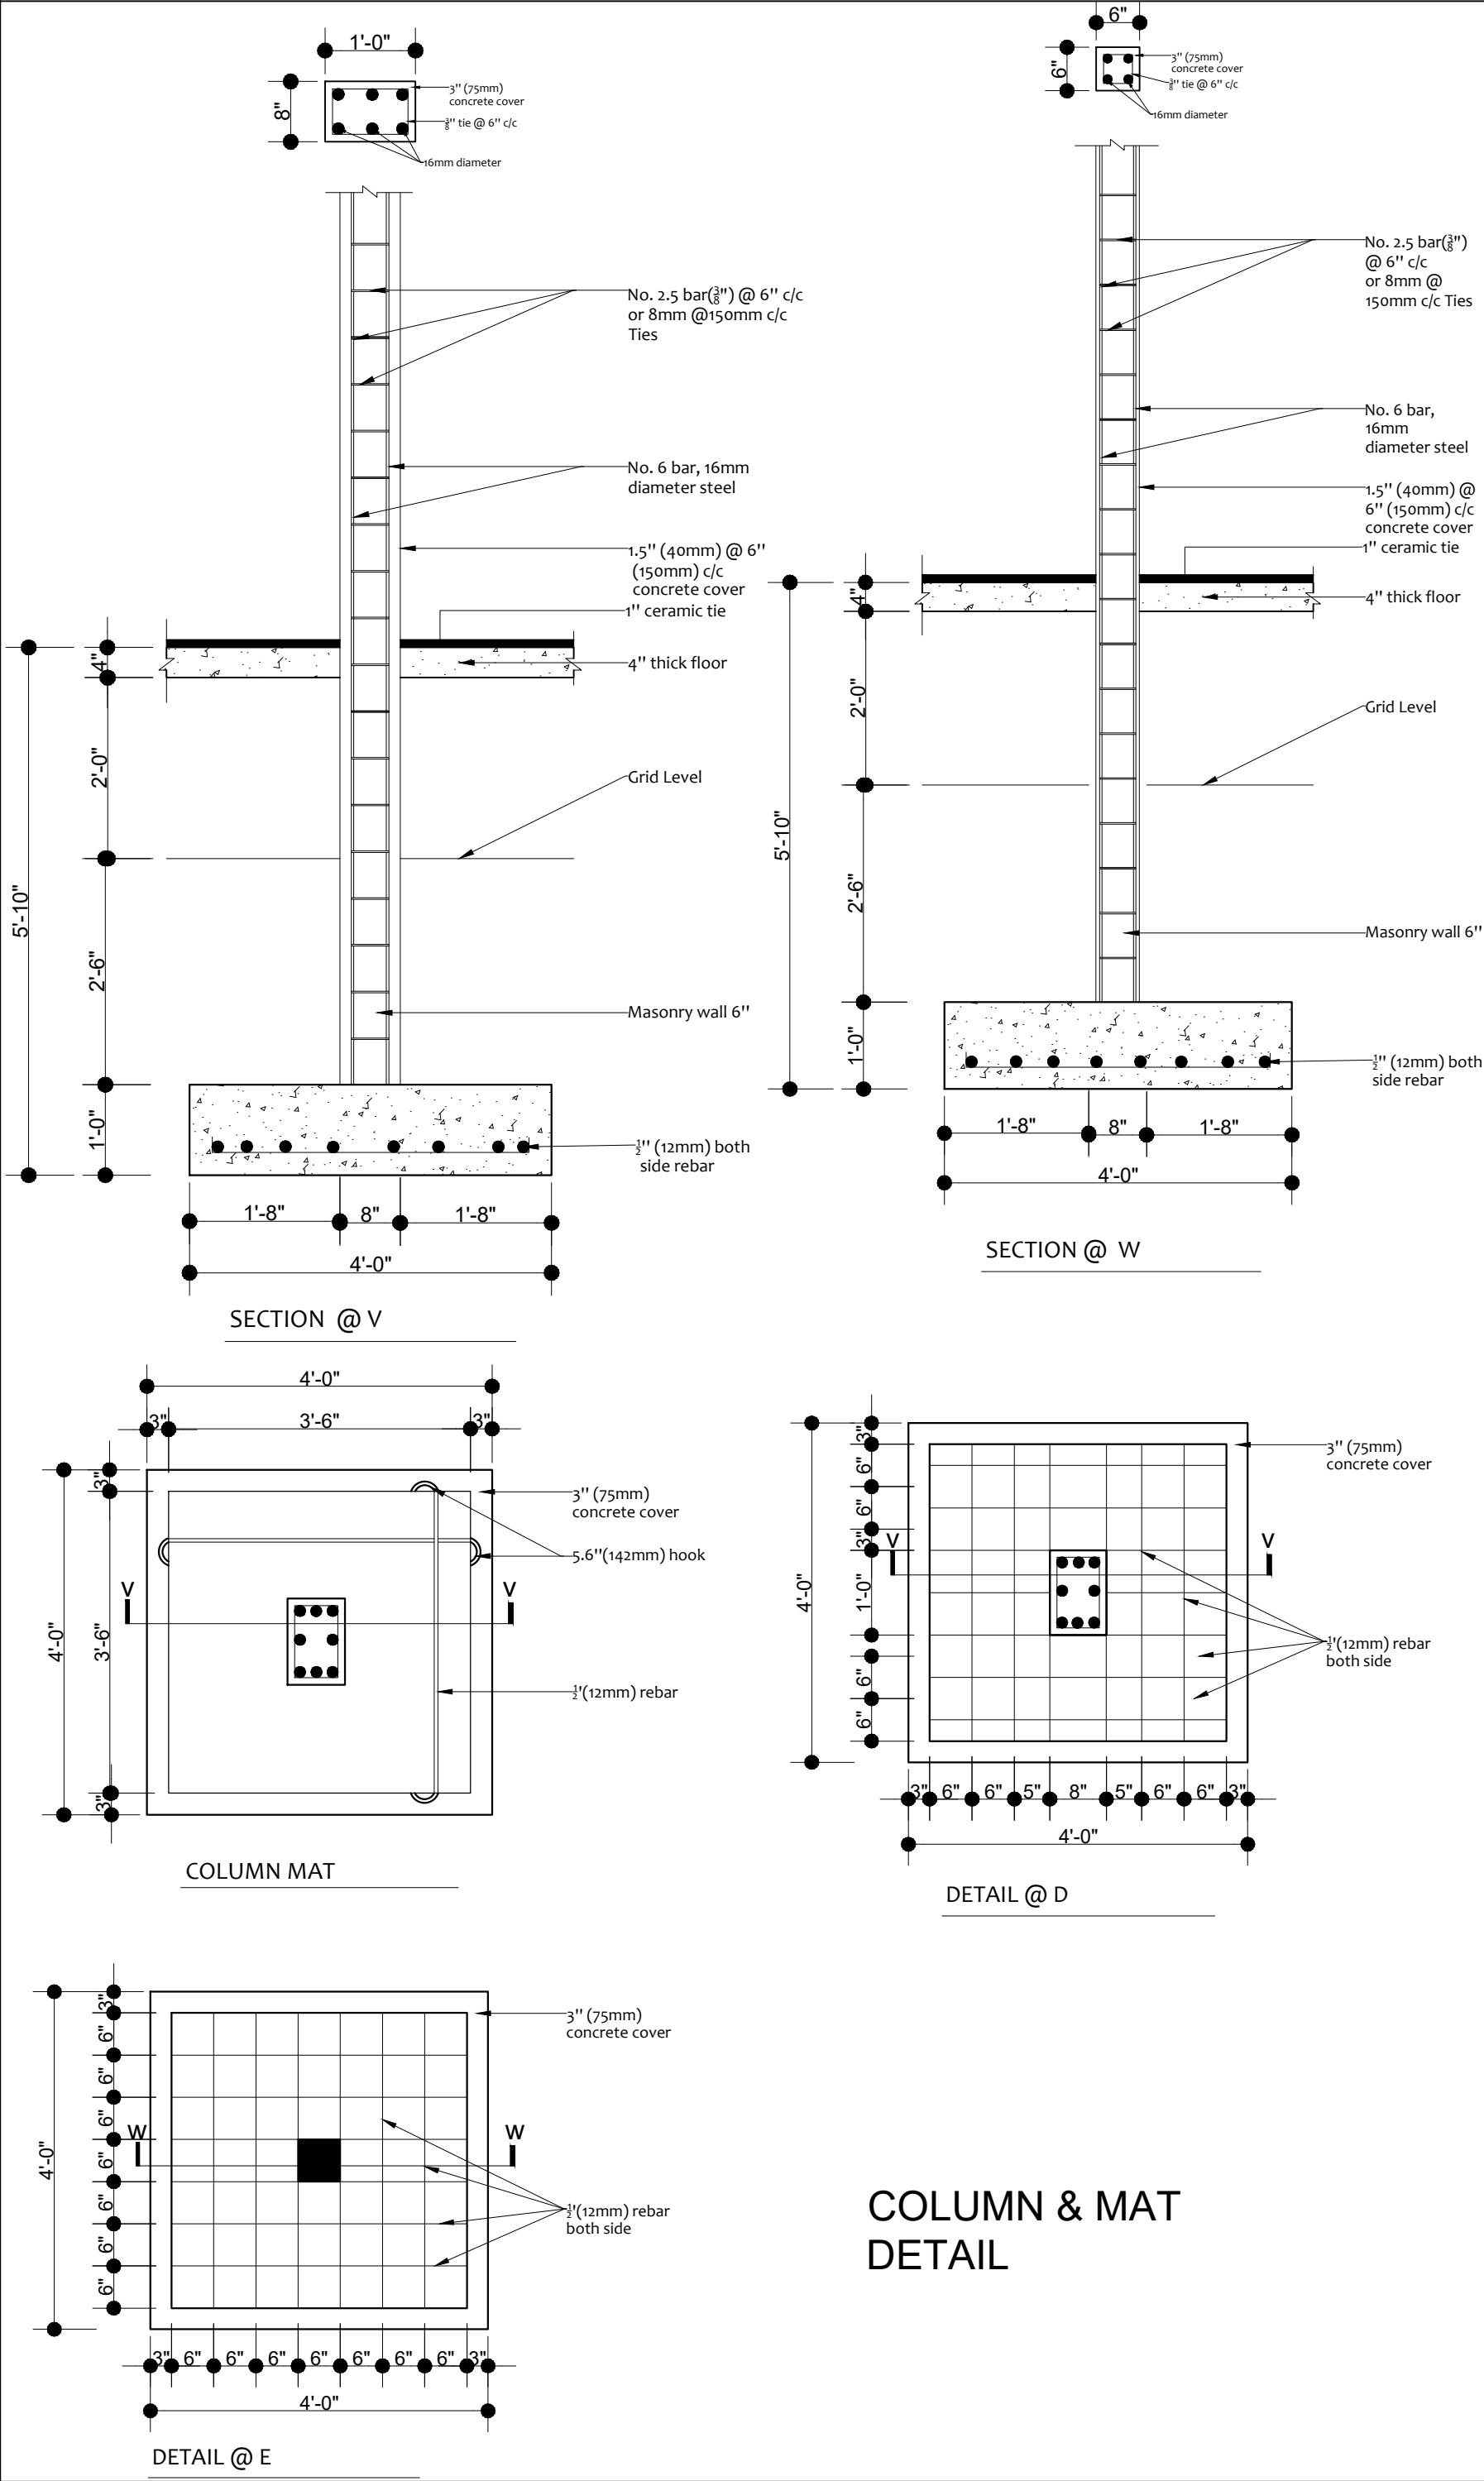

COLUMN & MAT
DETAIL

 LACCE Inc.		THIS DRAWING IS A PROPERTY OF LACCE INC. AND IS SUBJECTED TO THE CONDITIONS NOT TO BE COPIED, REPRODUCED OR DISTRIBUTED IN WHOLE OR IN PART EXCEPT BY WRITTEN CONCENT OF LACCE INC.		Location: N/A Notes		Owner: N/A Project: MINISTRY COMPLEX		STRUCTURAL DRAWING		
						Project number		0001		
						Date		APRIL 6, 2026		
						Drawn by		JOE R. SACKIE		
						Checked by		Checker		
								Scale		
								S-006		