


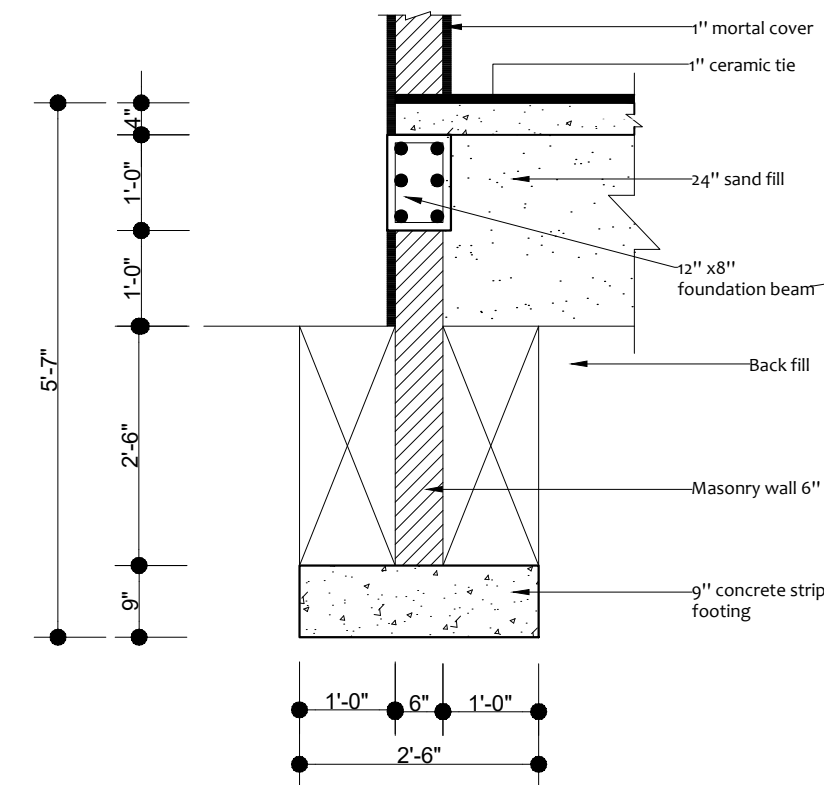


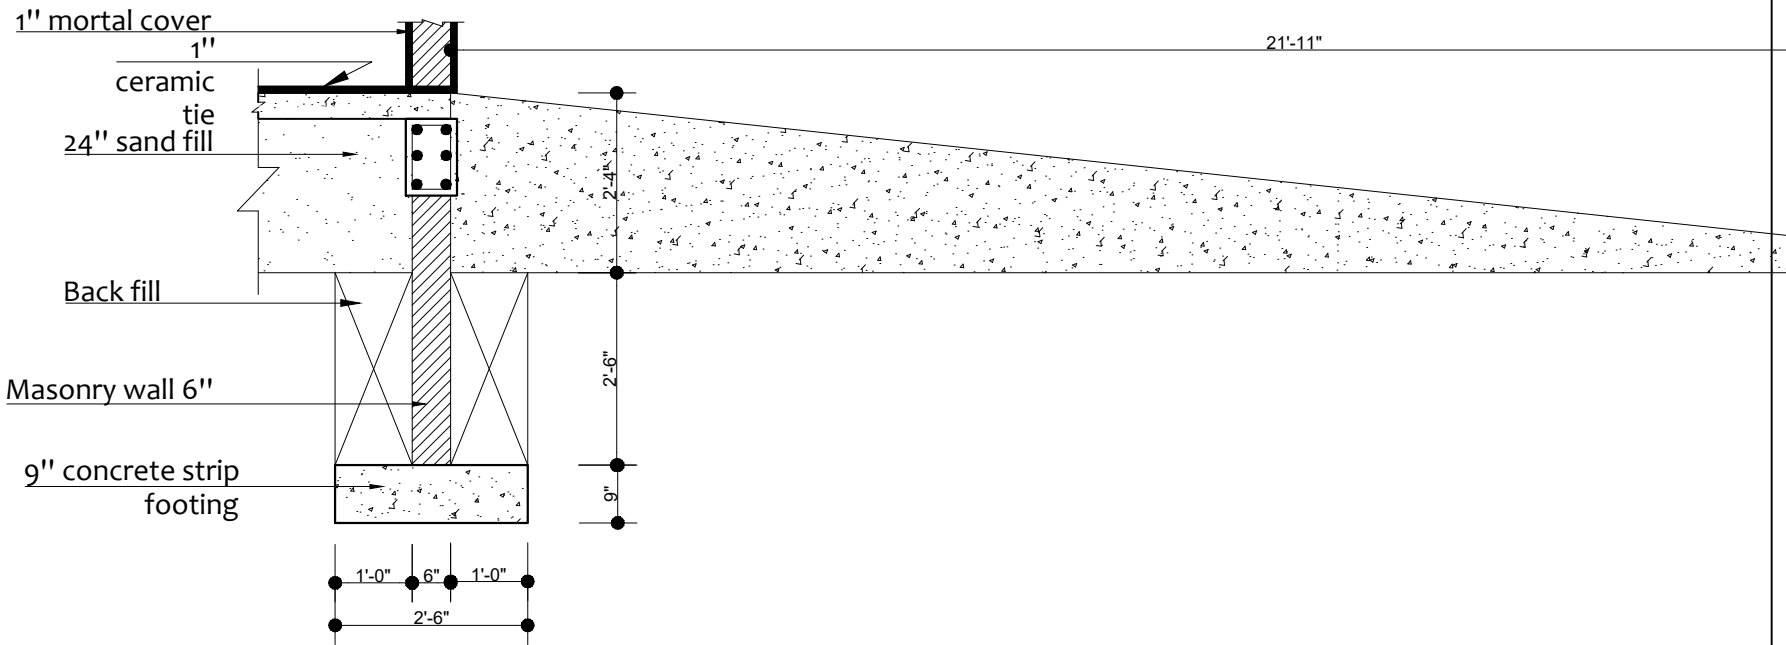


DETAIL @ A

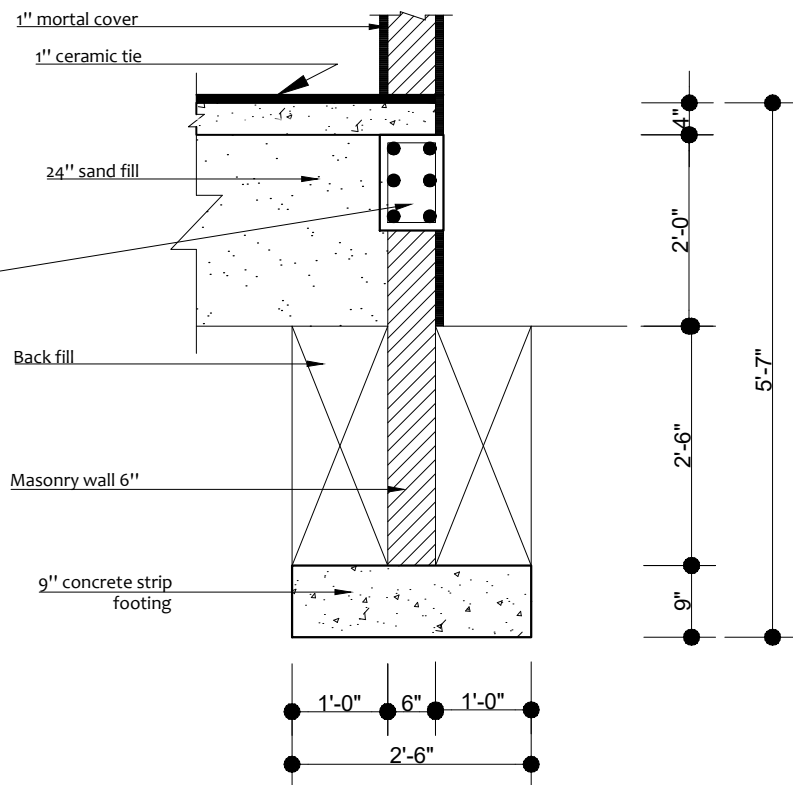

DETAIL @ A

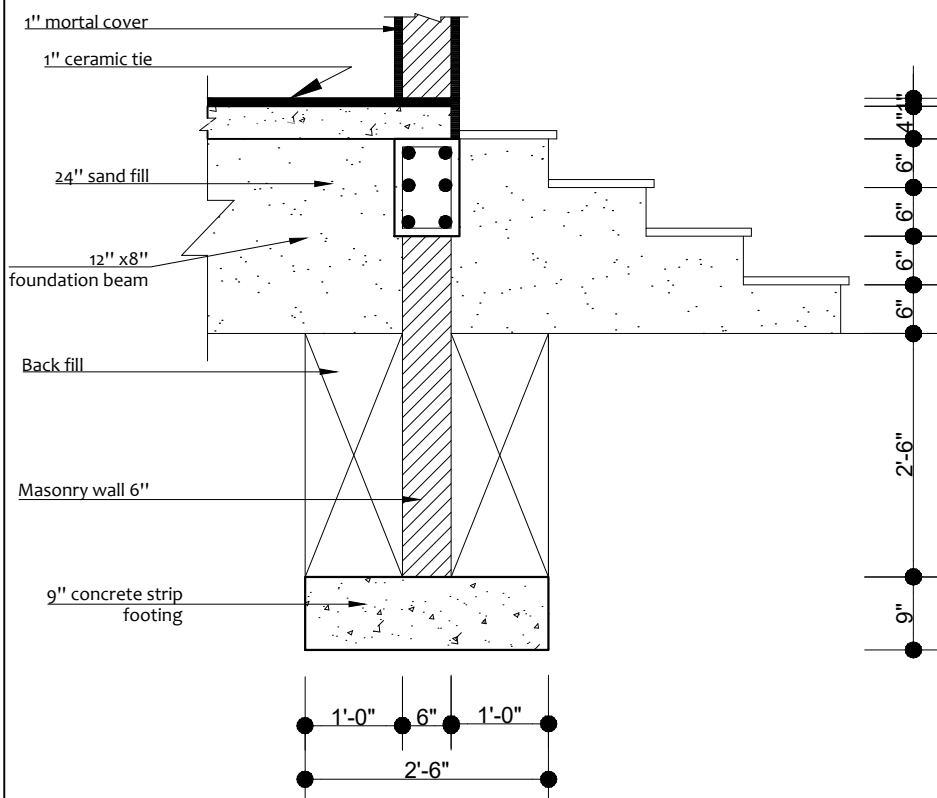

DETAIL @ E

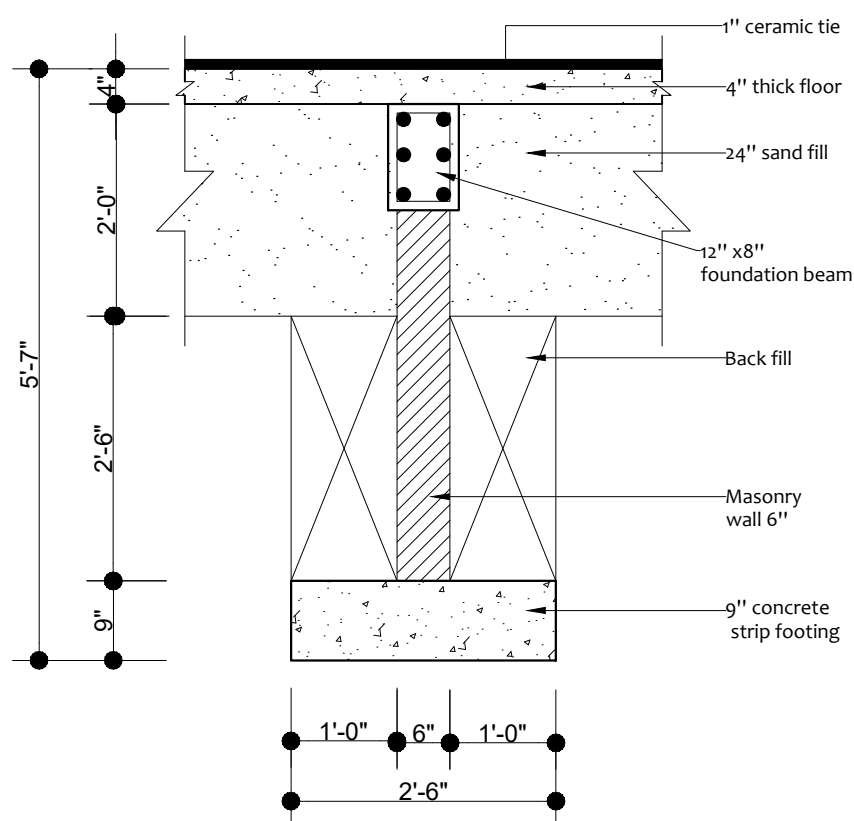

DETAIL @ C

FOUNDATION WALL & RAMP DETAIL

STRUCTURAL DRAWING

Project number	0001	S-004
Date	APRIL 6, 2026	
Drawn by	JOE R. SACKIE	
Checked by	Checker	Scale

Owner: N/A

Project: MINISTRY COMPLEX

Location: N/A

Notes

THIS DRAWING IS A PROPERTY OF LACCE INC. AND IS SUBJECT TO THE CONDITIONS NOT TO BE COPIED, REPRODUCED OR DISTRIBUTED IN WHOLE OR IN PART EXCEPT BY WRITTEN CONSENT OF LACCE INC.



LACCE
LIBERIA ARCHITECTURAL CONSULTANCY
& CONSTRUCTION ENGINEERING INC.