


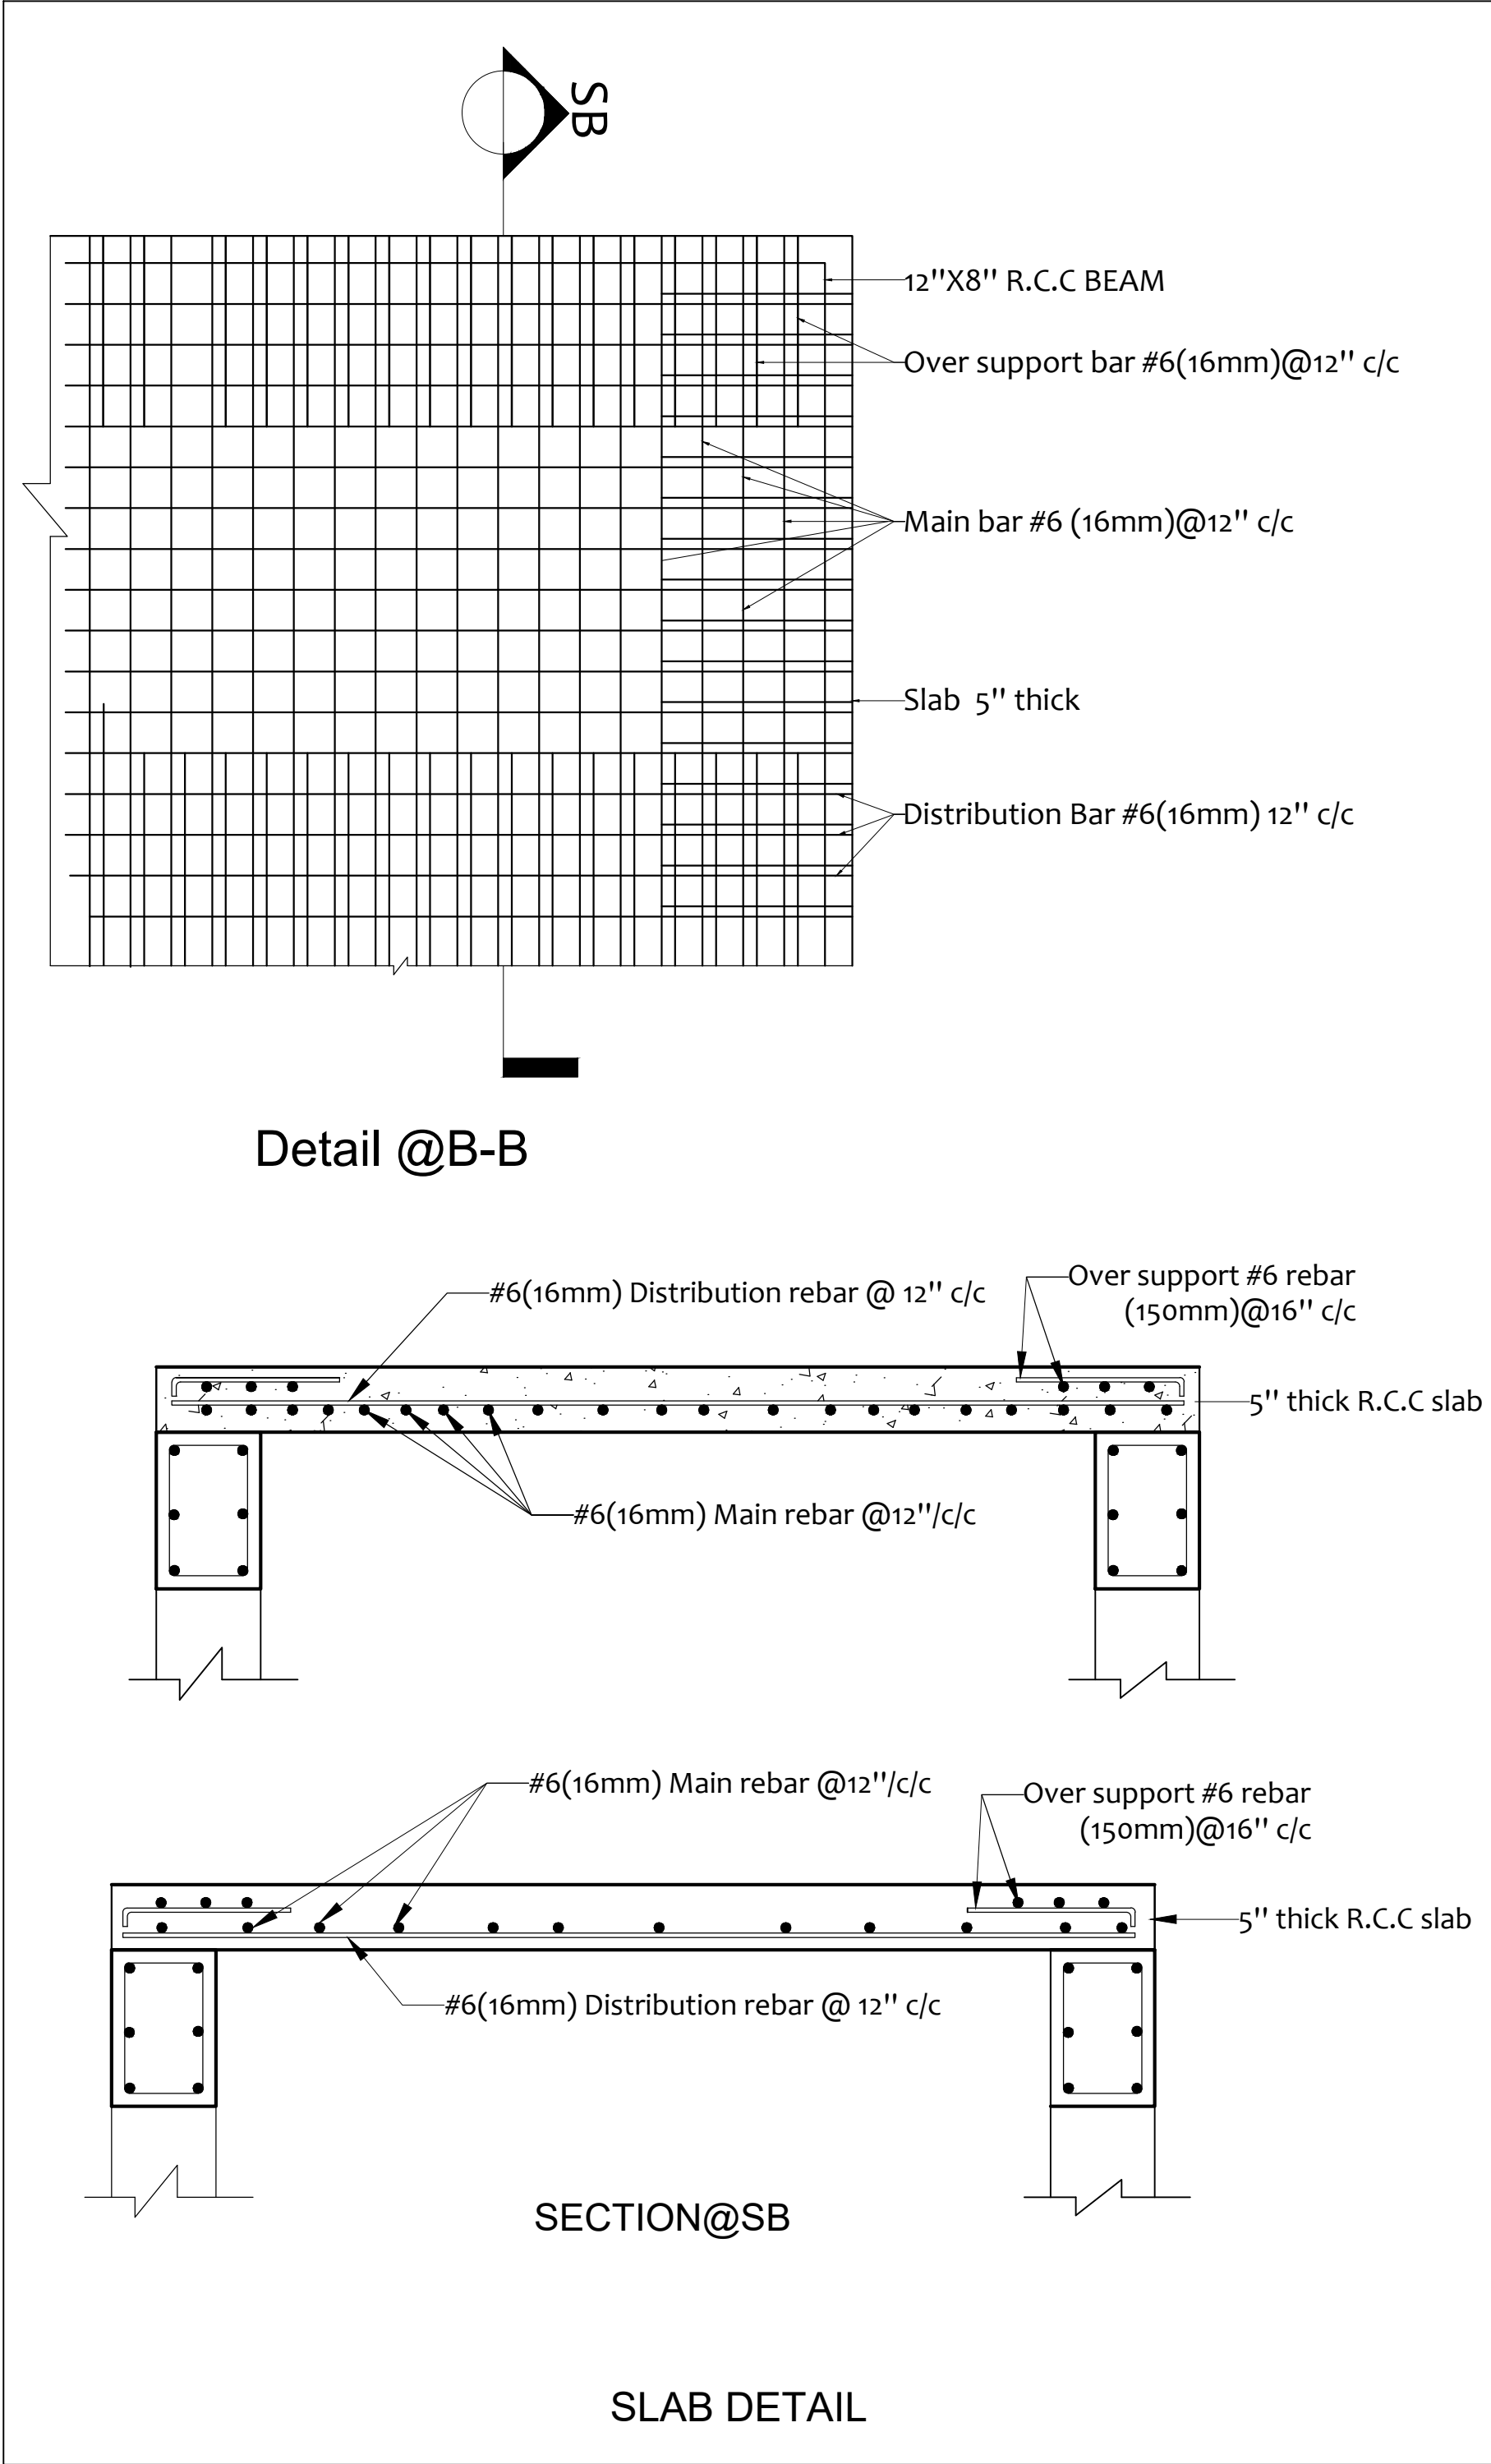

 LACCE Inc. LIBERIA ARCHITECTURAL CONSULTANCY & CONSTRUCTION ENGINEERING INC.		THIS DRAWING IS A PROPERTY OF LACCE INC. AND IS SUBJECTED TO THE CONDITIONS NOT TO BE COPIED, REPRODUCED OR DISTRIBUTED IN WHOLE OR IN PART EXCEPT BY WRITTEN CONCENT OF LACCE INC.		Location: N/A		Owner:		N/A					
						Project:							
				Notes						Project number		0001	
						Drawn by		JOE R. SACKIE		S-010			
						Checked by		Checker				Scale	