


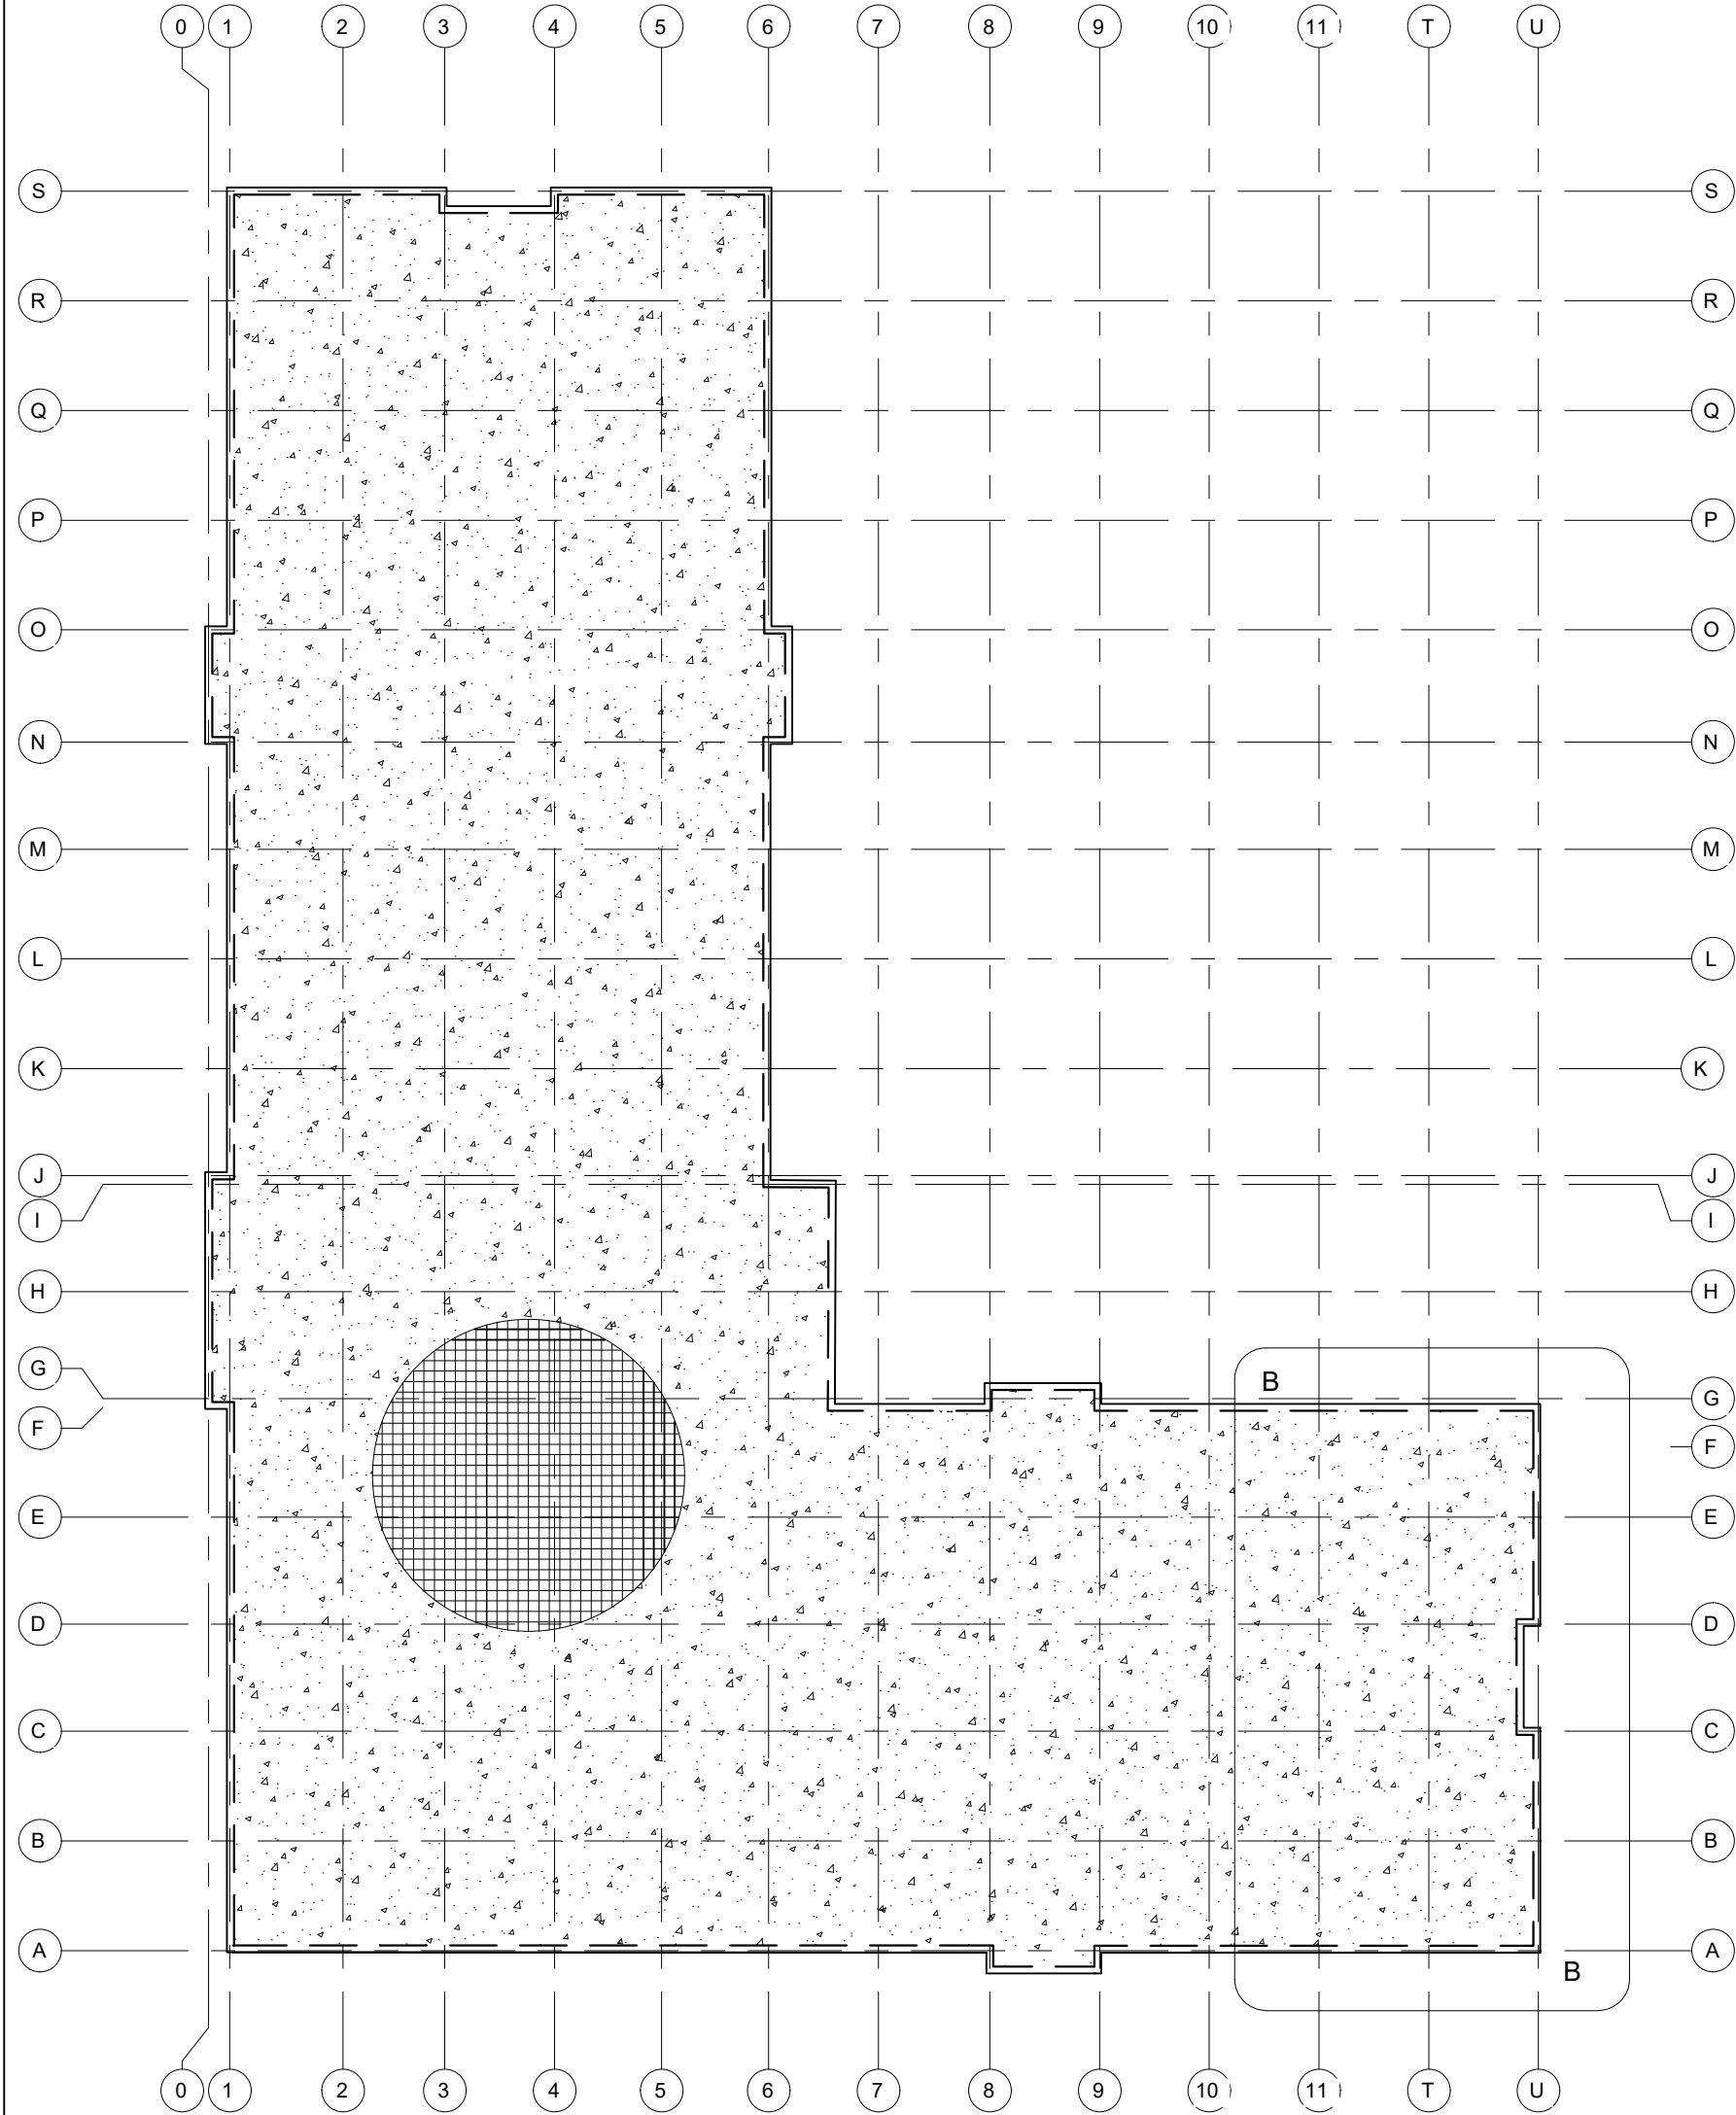

SLAB PLAN

 LACCE LIBERIA ARCHITECTURAL CONSULTANCY & CONSTRUCTION ENGINEERING INC.	THIS DRAWING IS A PROPERTY OF LACCE INC. AND IS SUBJECTED TO THE CONDITIONS NOT TO BE COPIED, REPRODUCED OR DISTRIBUTED IN WHOLE OR IN PART EXCEPT BY WRITTEN CONCENT OF LACCE INC.	Location: N/A	Notes	Owner: N/A	Project: MINISTRY COMPLEX	STRUCTURAL DRAWING		
						Project number 0001	Date APRIL 6, 2026	S-003
				Checked by JOE R. SACKIE	Checker	Scale		