



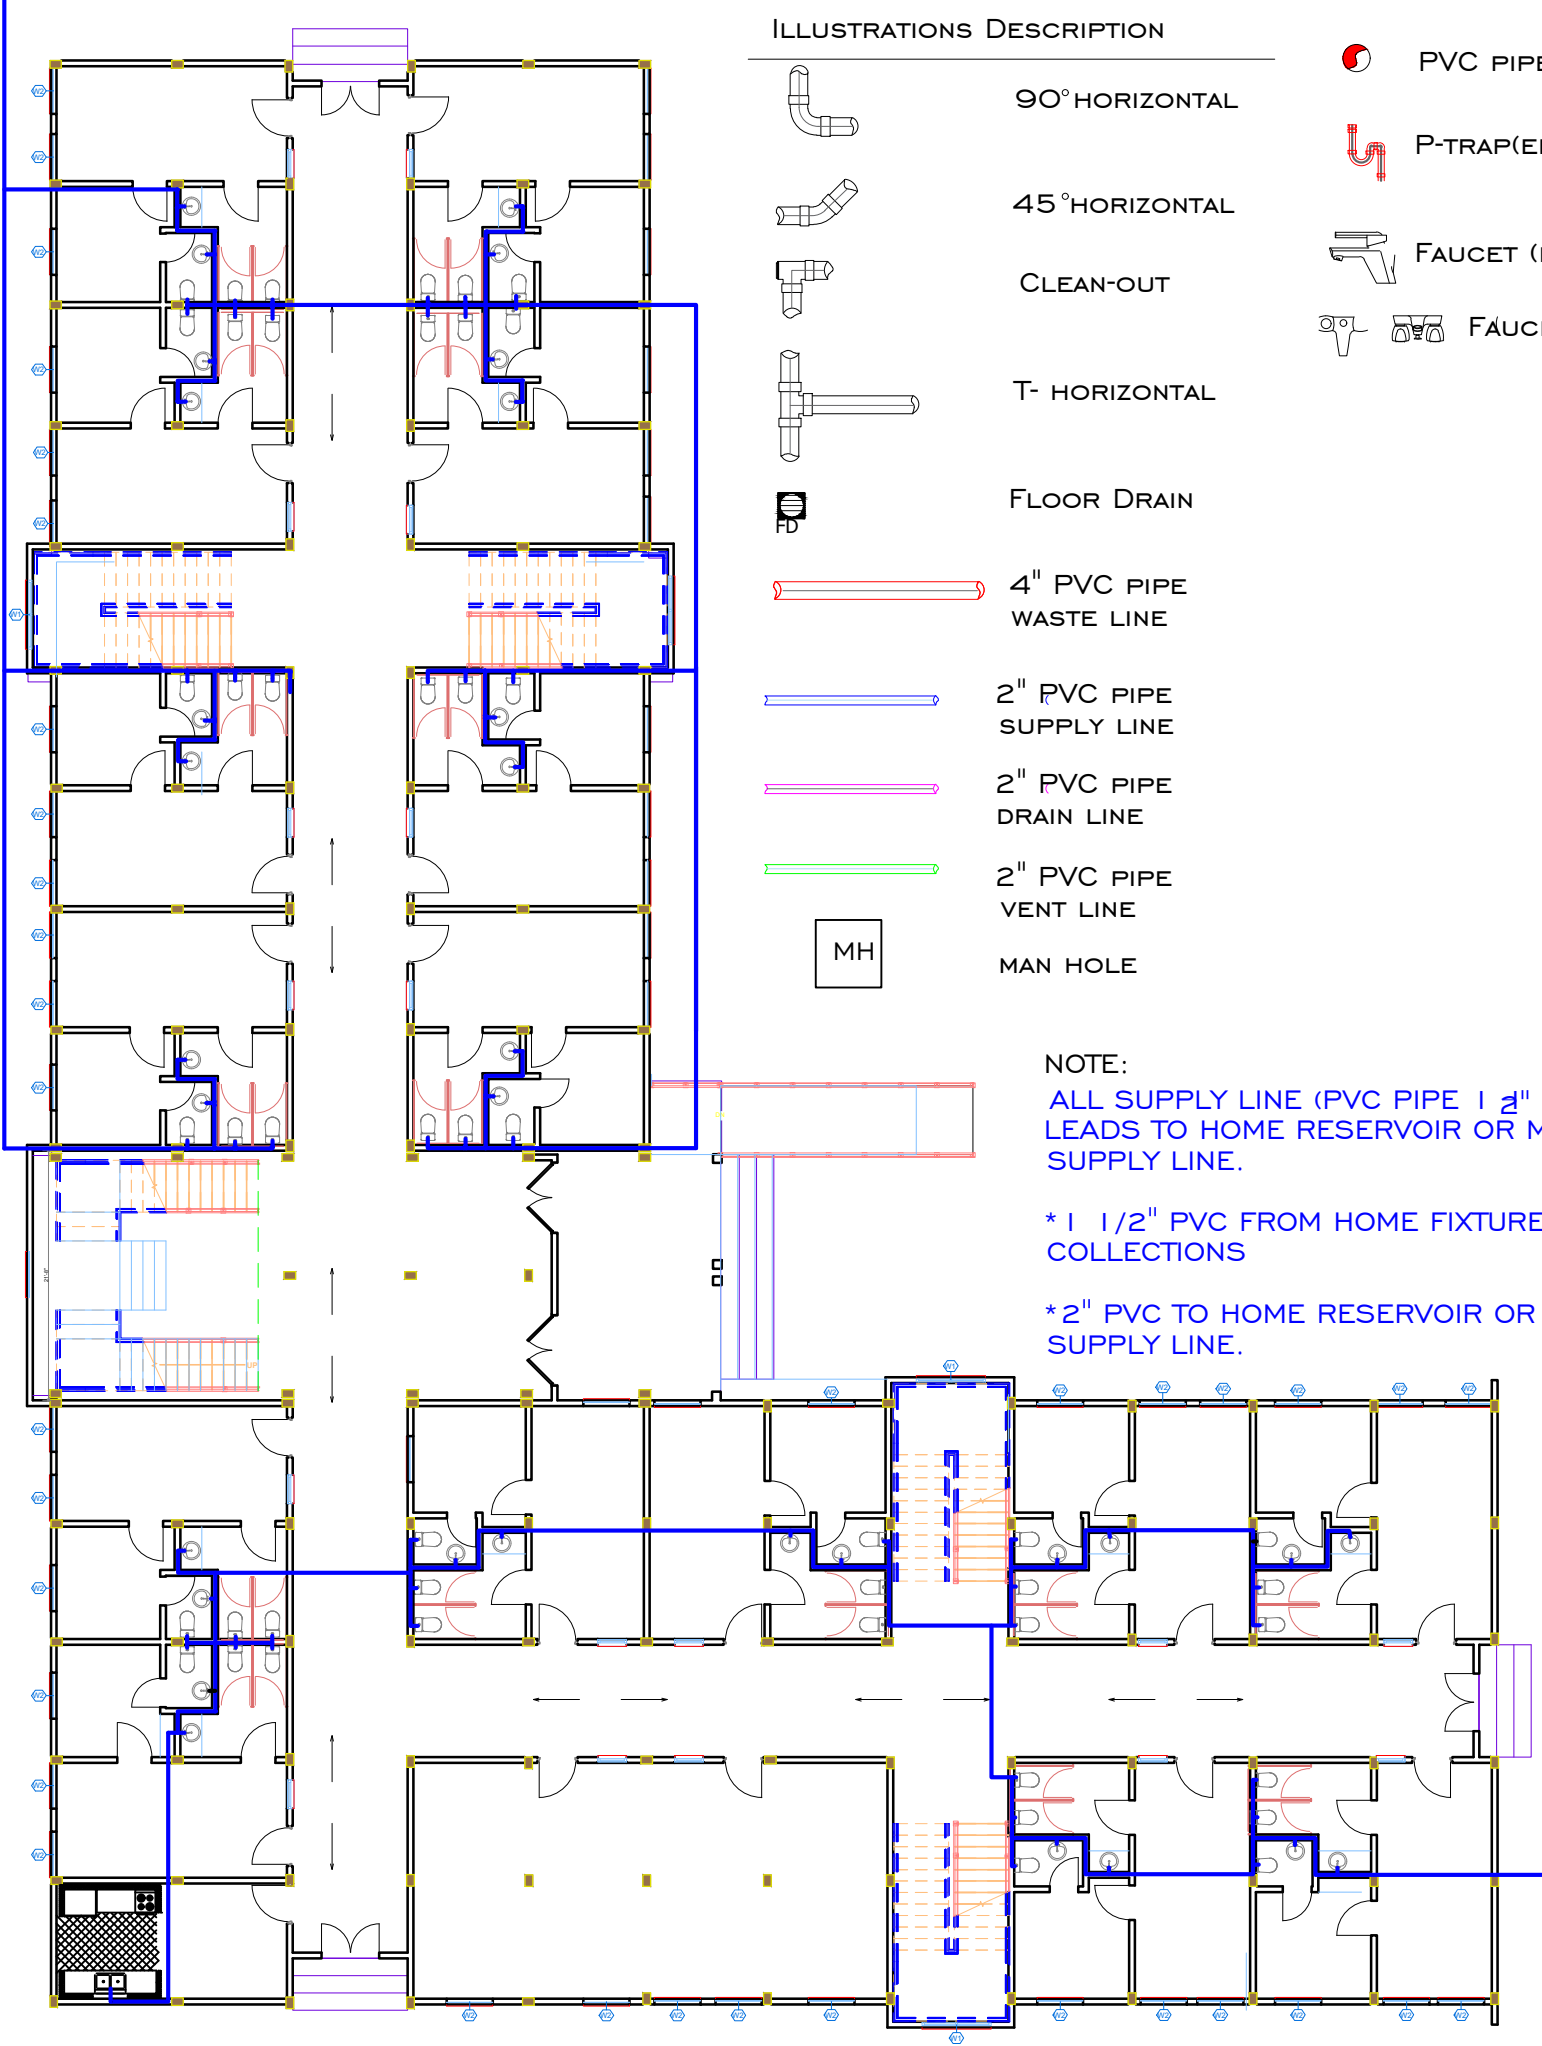


LEGEND

ILLUSTRATIONS DESCRIPTION

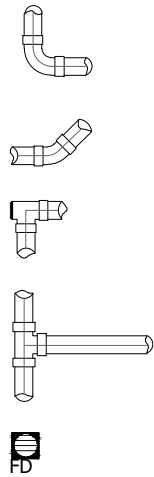

90° HORIZONTAL
45° HORIZONTAL
CLEAN-OUT
T- HORIZONTAL
FLOOR DRAIN
MAN HOLE

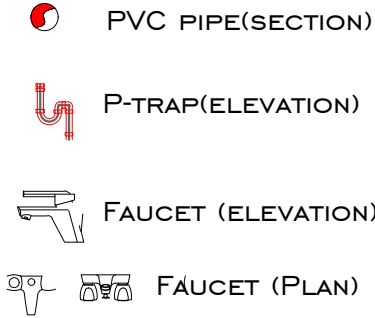

PVC PIPE(SECTION)
P-TRAP(ELEVATION)
FAUCET (ELEVATION)
FAUCET (PLAN)

4" PVC PIPE WASTE LINE
2" PVC PIPE SUPPLY LINE
2" PVC PIPE DRAIN LINE
2" PVC PIPE VENT LINE
MH

NOTE:
ALL SUPPLY LINE (PVC PIPE 1 1/2" IN DIAMETER) LEADS TO HOME RESERVOIR OR MUNICIPAL SUPPLY LINE.
* 1 1/2" PVC FROM HOME FIXTURES COLLECTION COLLECTIONS
* 2" PVC TO HOME RESERVOIR OR MUNICIPAL SUPPLY LINE.

Plumbing Supply Plan

 LACCE Inc. LIBERIA ARCHITECTURAL CONSULTANCY & CONSTRUCTION ENGINEERING INC.		THIS DRAWING IS A PROPERTY OF LACCE INC. AND IS SUBJECTED TO THE CONDITIONS NOT TO BE COPIED, REPRODUCED OR DISTRIBUTED IN WHOLE OR IN PART EXCEPT BY WRITTEN CONCENT OF LACCE INC.		Location: N/A Notes		Owner: N/A Project: MINISTRY COMPLEX		MECHANICAL DRAWING Project number0001 DateAPRIL 6, 2026 Drawn byJOE R. SACKIE Checked byChecker M-002 Scale			
---	--	--	--	---	--	--	--	--	--	--	--