
BEAM PLAN

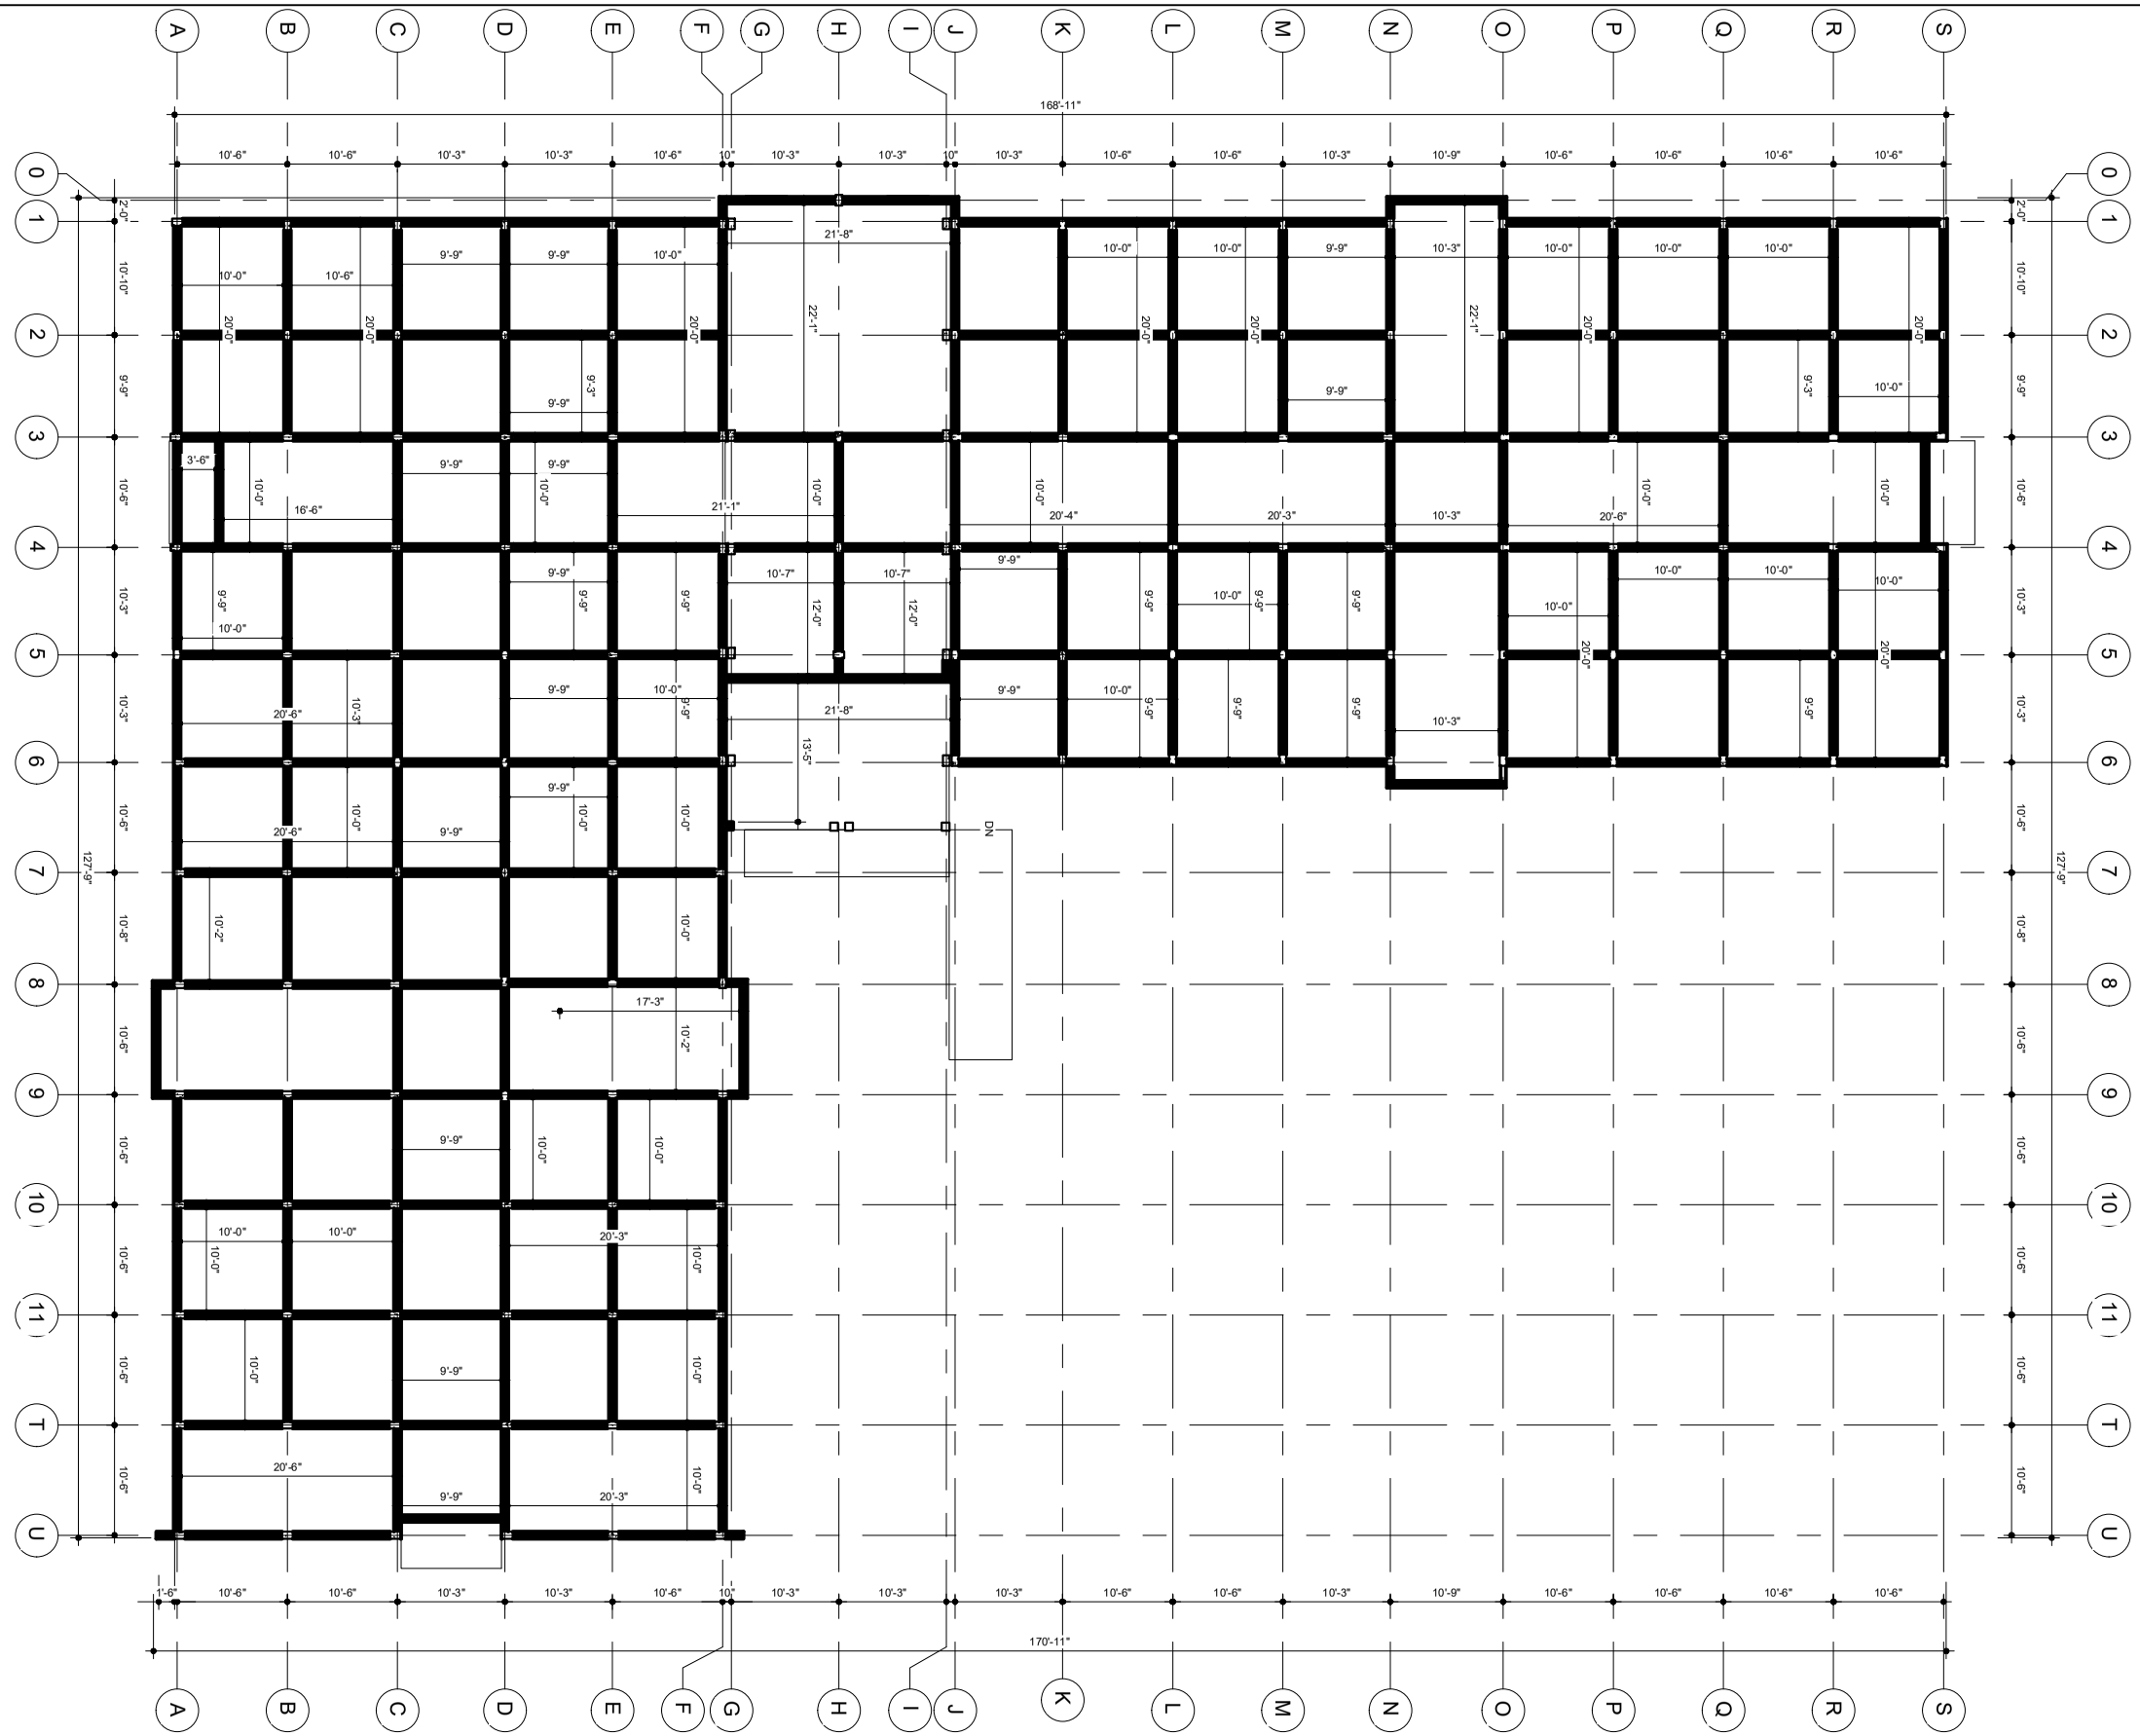

LACCE LACCE Inc. LIBERIA ARCHITECTURAL CONSULTANCY & CONSTRUCTION ENGINEERING INC.	THIS DRAWING IS A PROPERTY OF LACCE INC. AND IS SUBJEDTED TO THE CONDITIONS NOT TO BE COPID, REPRODUCED OR DISTRIBUTED IN WHOLE OR IN PART EXCEPT BY WRITTEN CONCENT OF LACCE INC.	Location: **N,A**	Owner: N/A	STRUCTURAL DRAWING	
		Notes	**Project:** MINISTRY COMPLEX	Project number 0001	S-002
				Date APRIL 6, 2026	
				Drawn by JOE R. SACKIE	
				Checked by Checker	Scale

4/4/2026 3:22:27 PM