




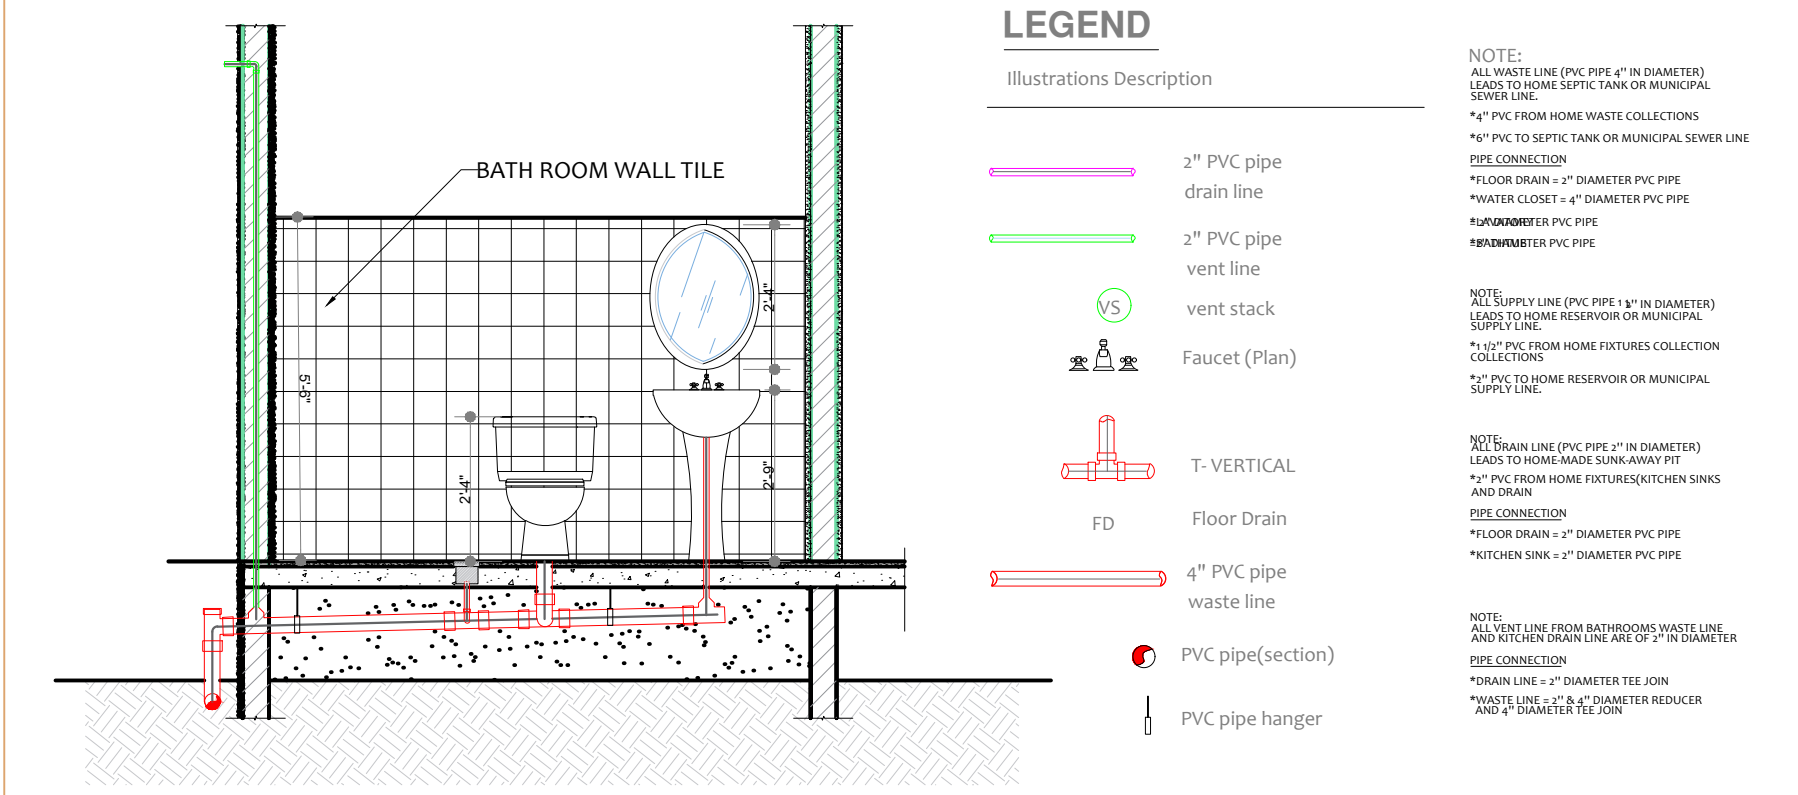


Typical DWV(DRAIN WASTE VENT) system

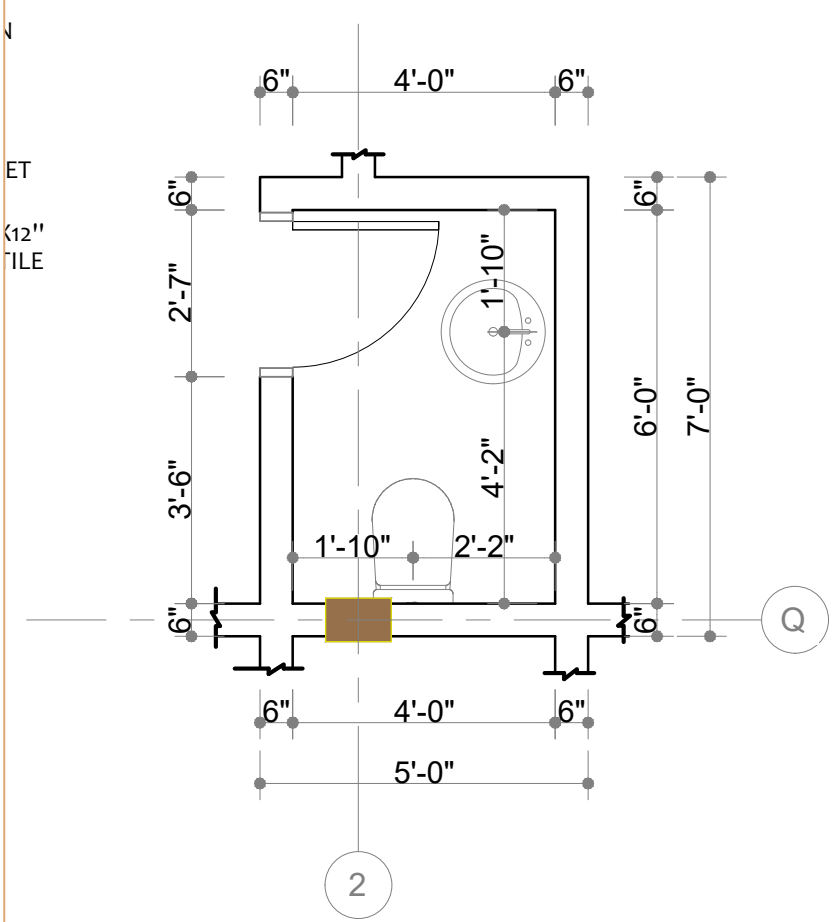

ENLARGE TOILET PLAN

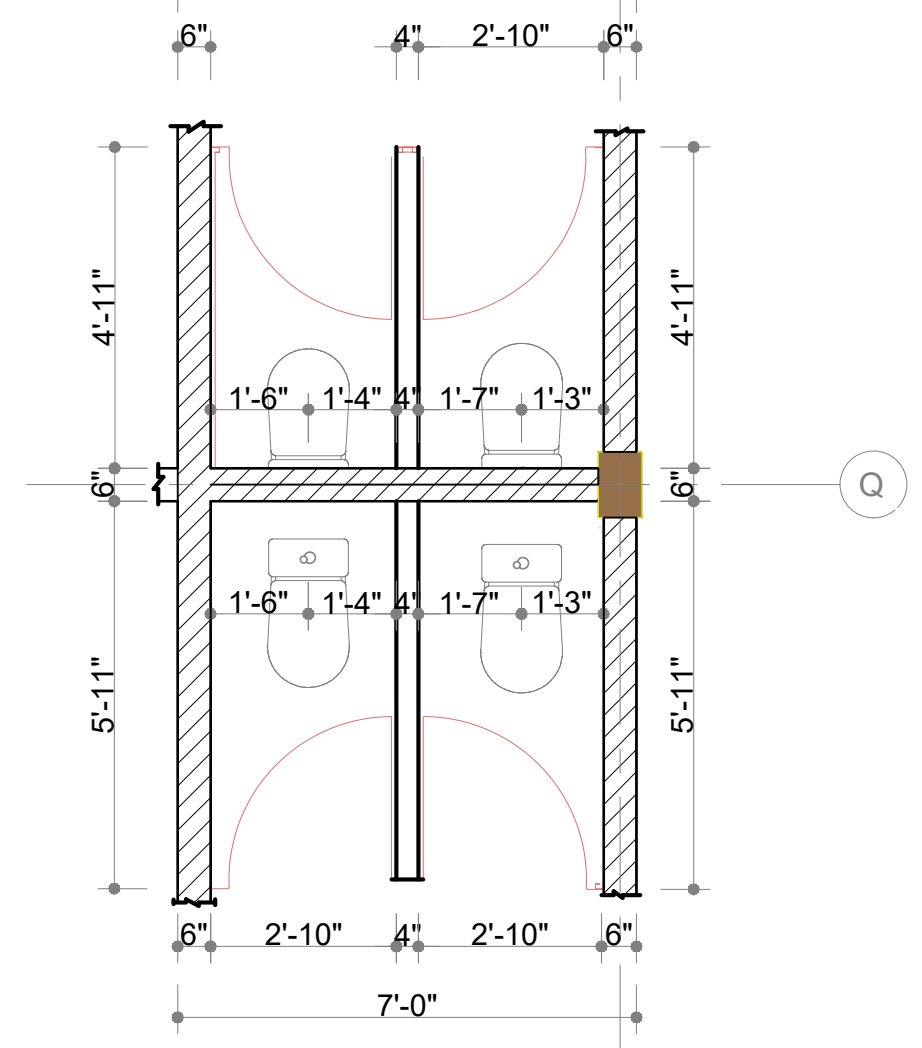

ENLARGE TOILET PLAN

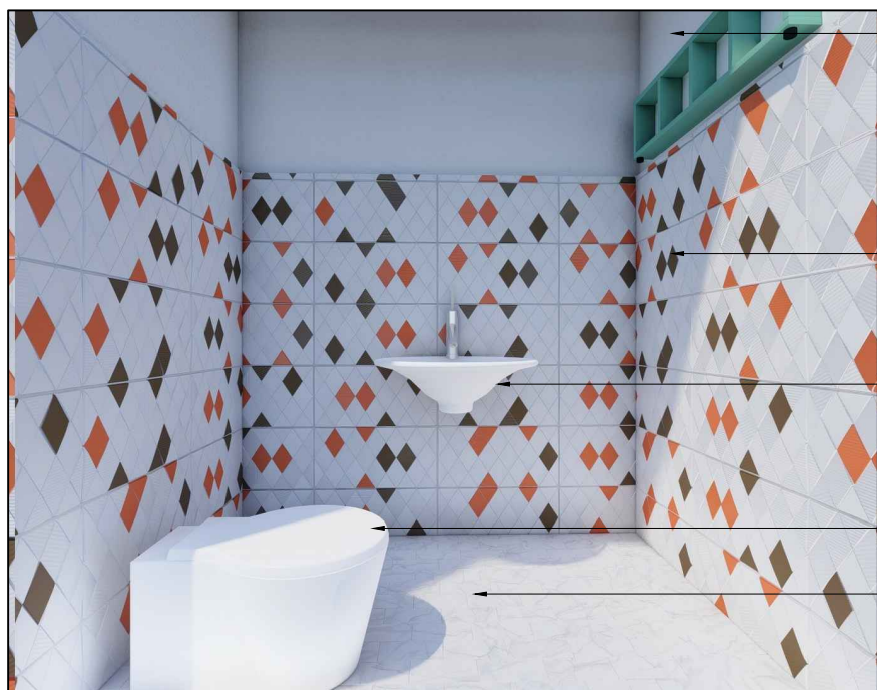

BATH ROOM PERSPECTIVE

BATH ENLARGE PLAN AND DETAIL

 LACCE Inc. LACCE LIBERIA ARCHITECTURAL CONSULTANCY & CONSTRUCTION ENGINEERING INC.	THIS DRAWING IS A PROPERTY OF LACCE INC. AND IS SUBJECTED TO THE CONDITIONS NOT TO BE COPIED, REPRODUCED OR DISTRIBUTED IN WHOLE OR IN PART EXCEPT BY WRITTEN CONCENT OF LACCE INC.	Location: N/A	Owner: N/A	MECHANICAL DRAWING				
				Project number		0001		M-004
				Date		APRIL 6, 2026		
				Drawn by		JOE R. SACKIE		
		Checked by		Checker		Scale		